WN 11/36 Shillito's Sdg. 0m 34 1/3 ch. removed
54-7337 Qld Industries Pty Ltd 10: 38.48 15 flat-trucks
9-4-56

QUEENSLAND RAILWAYS

FASSIFERN BRANCH

54-7337 M 3248 A dead end Sdg has been inserted at 1m 6chs. Fassifern 18ch. for Q'land Industries Pty Ltd
(see Blue Print in Photo. Book S.E. 7)
9-11-56

54-7337 + WN 12/59 Queensland Industries Pty. Ltd siding has been taken over by Messrs HADFIELDS (Q'land) Pty. Ltd trading as "Scotts of Ipswich"
26-3-59

64-7579 / B-2-66 Appd. to have Waiting Shed removed. (No Plan)
17-3-66 Removed

64-7827 / 11-10-66 M8099 App'd to construct siding for Messrs Scotts of Ipswich

W.N. 48/67 Flashing Lights installed at Brisbane St. O.L.C.

LITTLE IPSWICH STATION
VACUUM OIL CO'S
SHILLITO'S & ~~SPANN'S~~ SCOTTS OF IPSWICH PTY LTD SIDINGS

W.N. 20/64 Opened only to Goods Traffic on Truckloads, from 1.7.64

WN 11/36 Shillito's Siding removed 6.7.

SCALE

100 50 0 100 200 300 FEET

REVISED TO JULY 1927

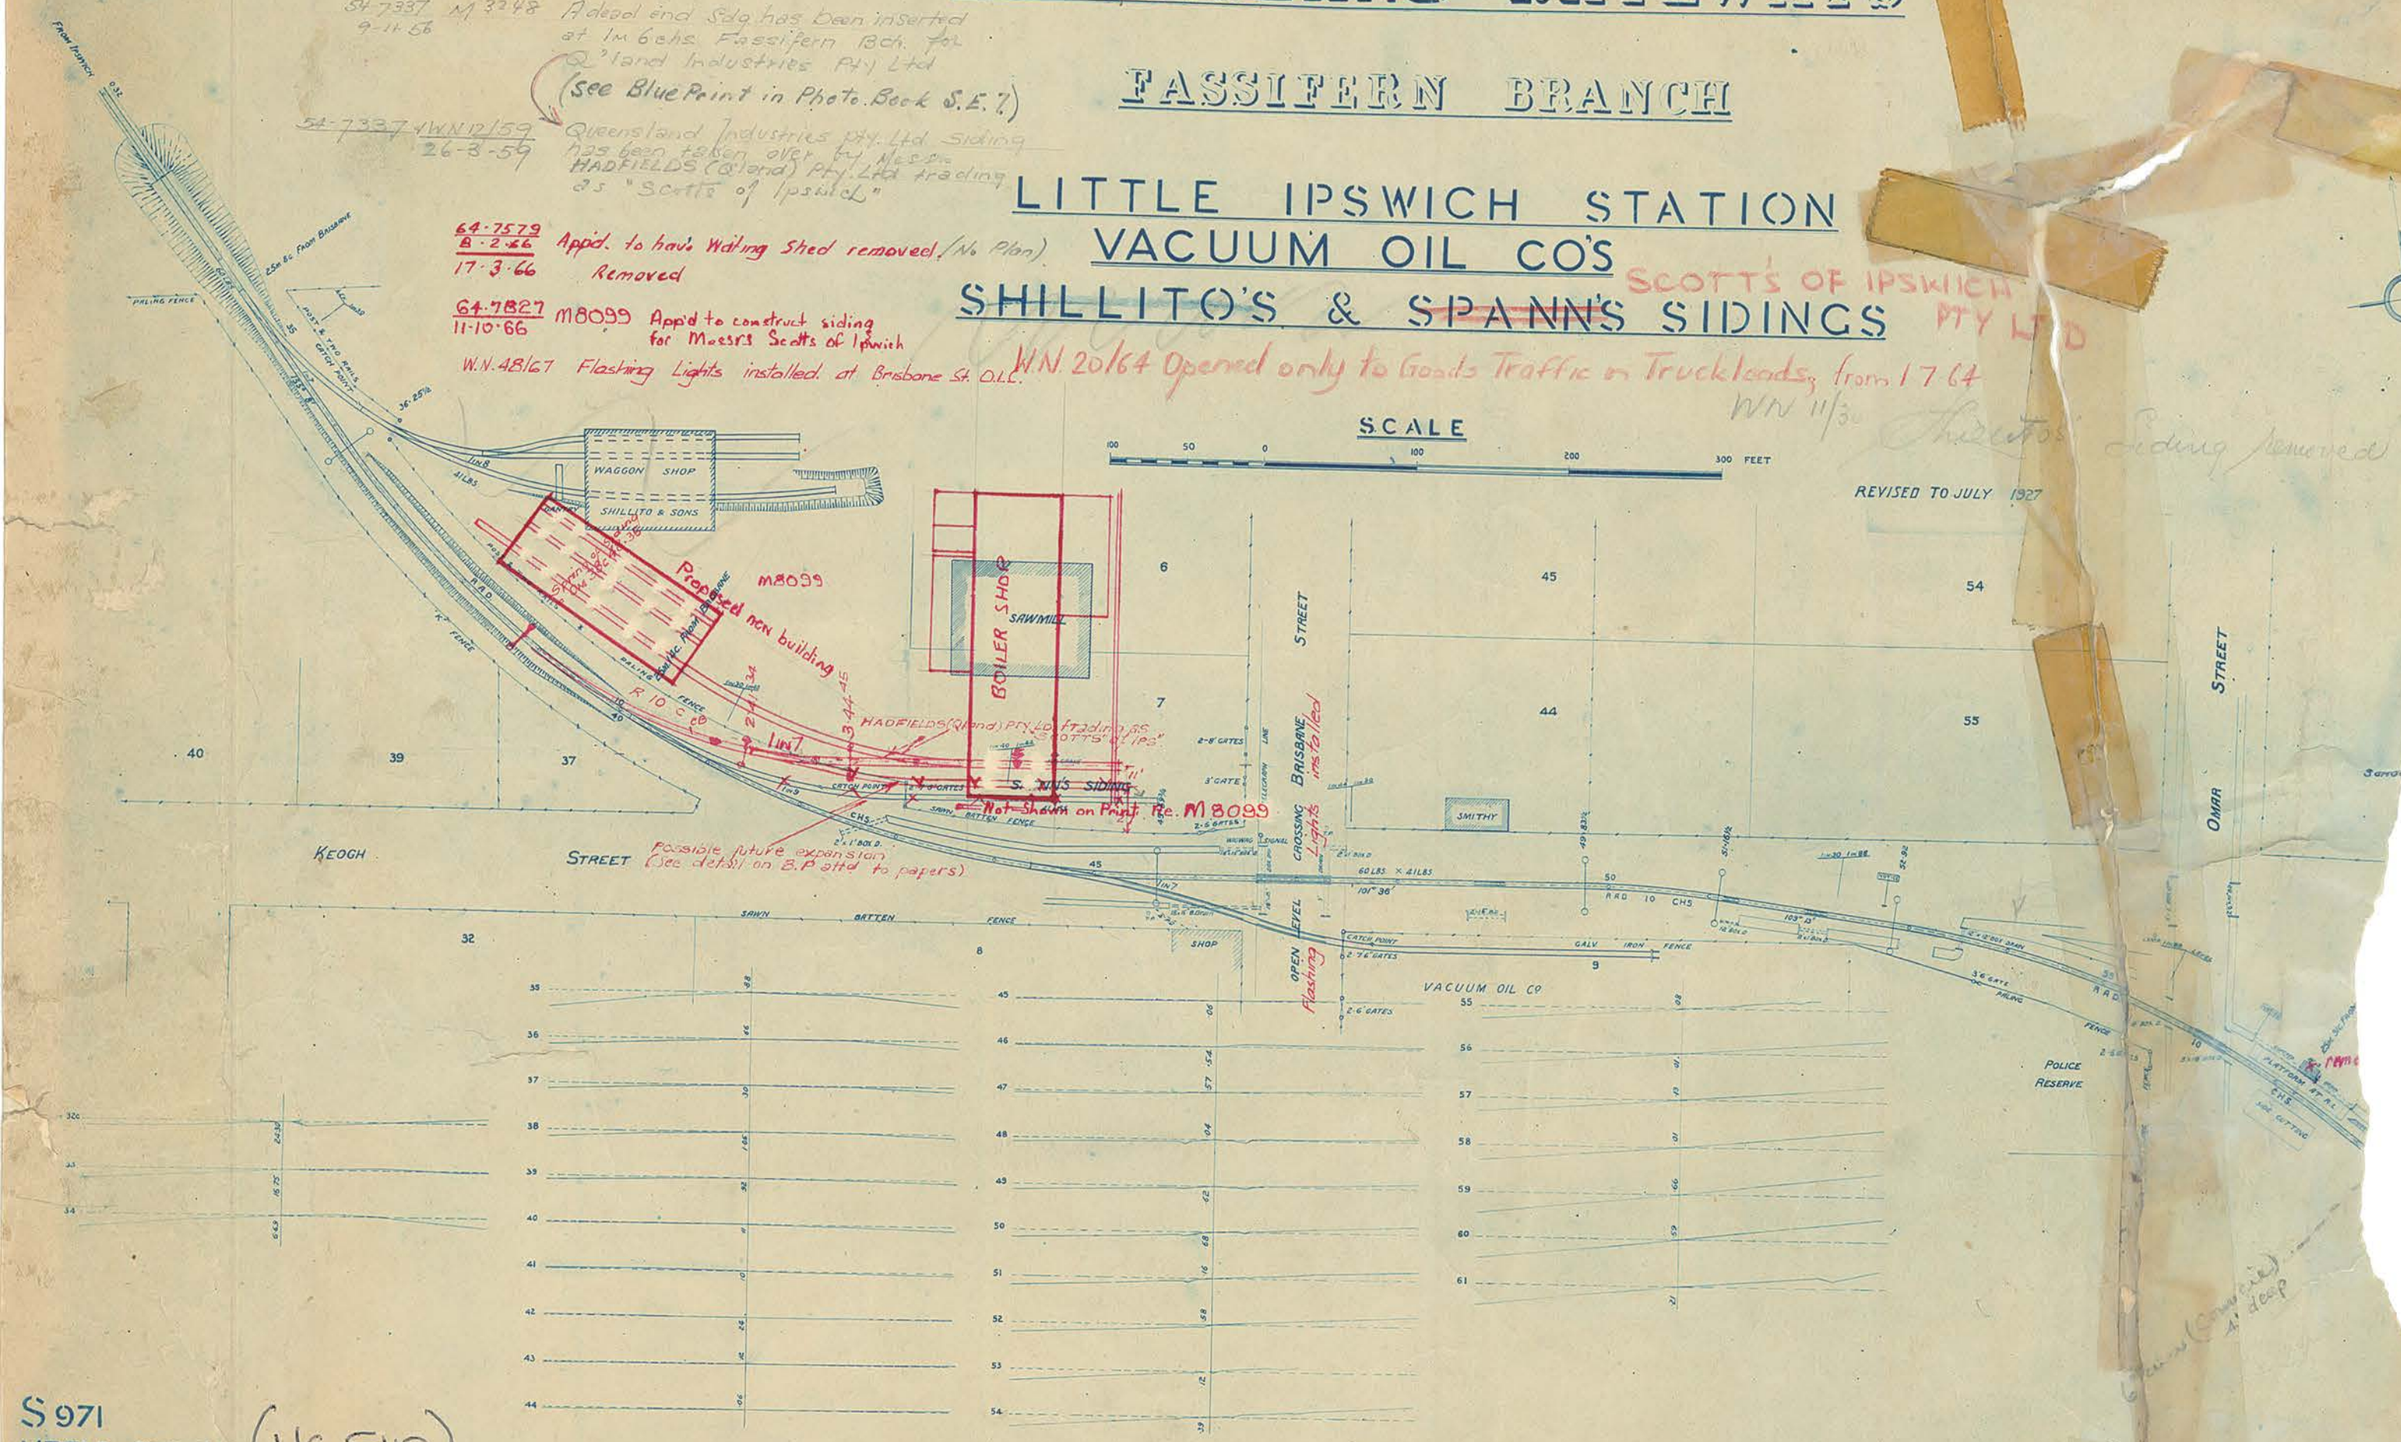

S 971
LITTLE IPSWICH (HC 540)
~~SHILLITO'S~~ & SPANN'S SIDINGS

947

D/10/213306
RCO001OPYY