CLOSED TO PUBLIC
TRAFFIC ON & FROM 1-7-64
WN 10/64

QUEENSLAND RAILWAYS

FASSIFERN BRANCH

WILSON'S PLAINS STATION

D/10/215274
RCO001ORHM

6/4/57 N2828 {Station Mistress has been withdrawn
9/8/66 {Approved to provide Surface grids.
Cir. Memo 18/57 of 1-5-57 {Level x'ing has now been converted into
WN 20/57 {an open level x'ing with Surface type grids
co/2479 Cir. Memo. 50/60 of 7-12-60. Goods Shed has been removed.
WN 51/60

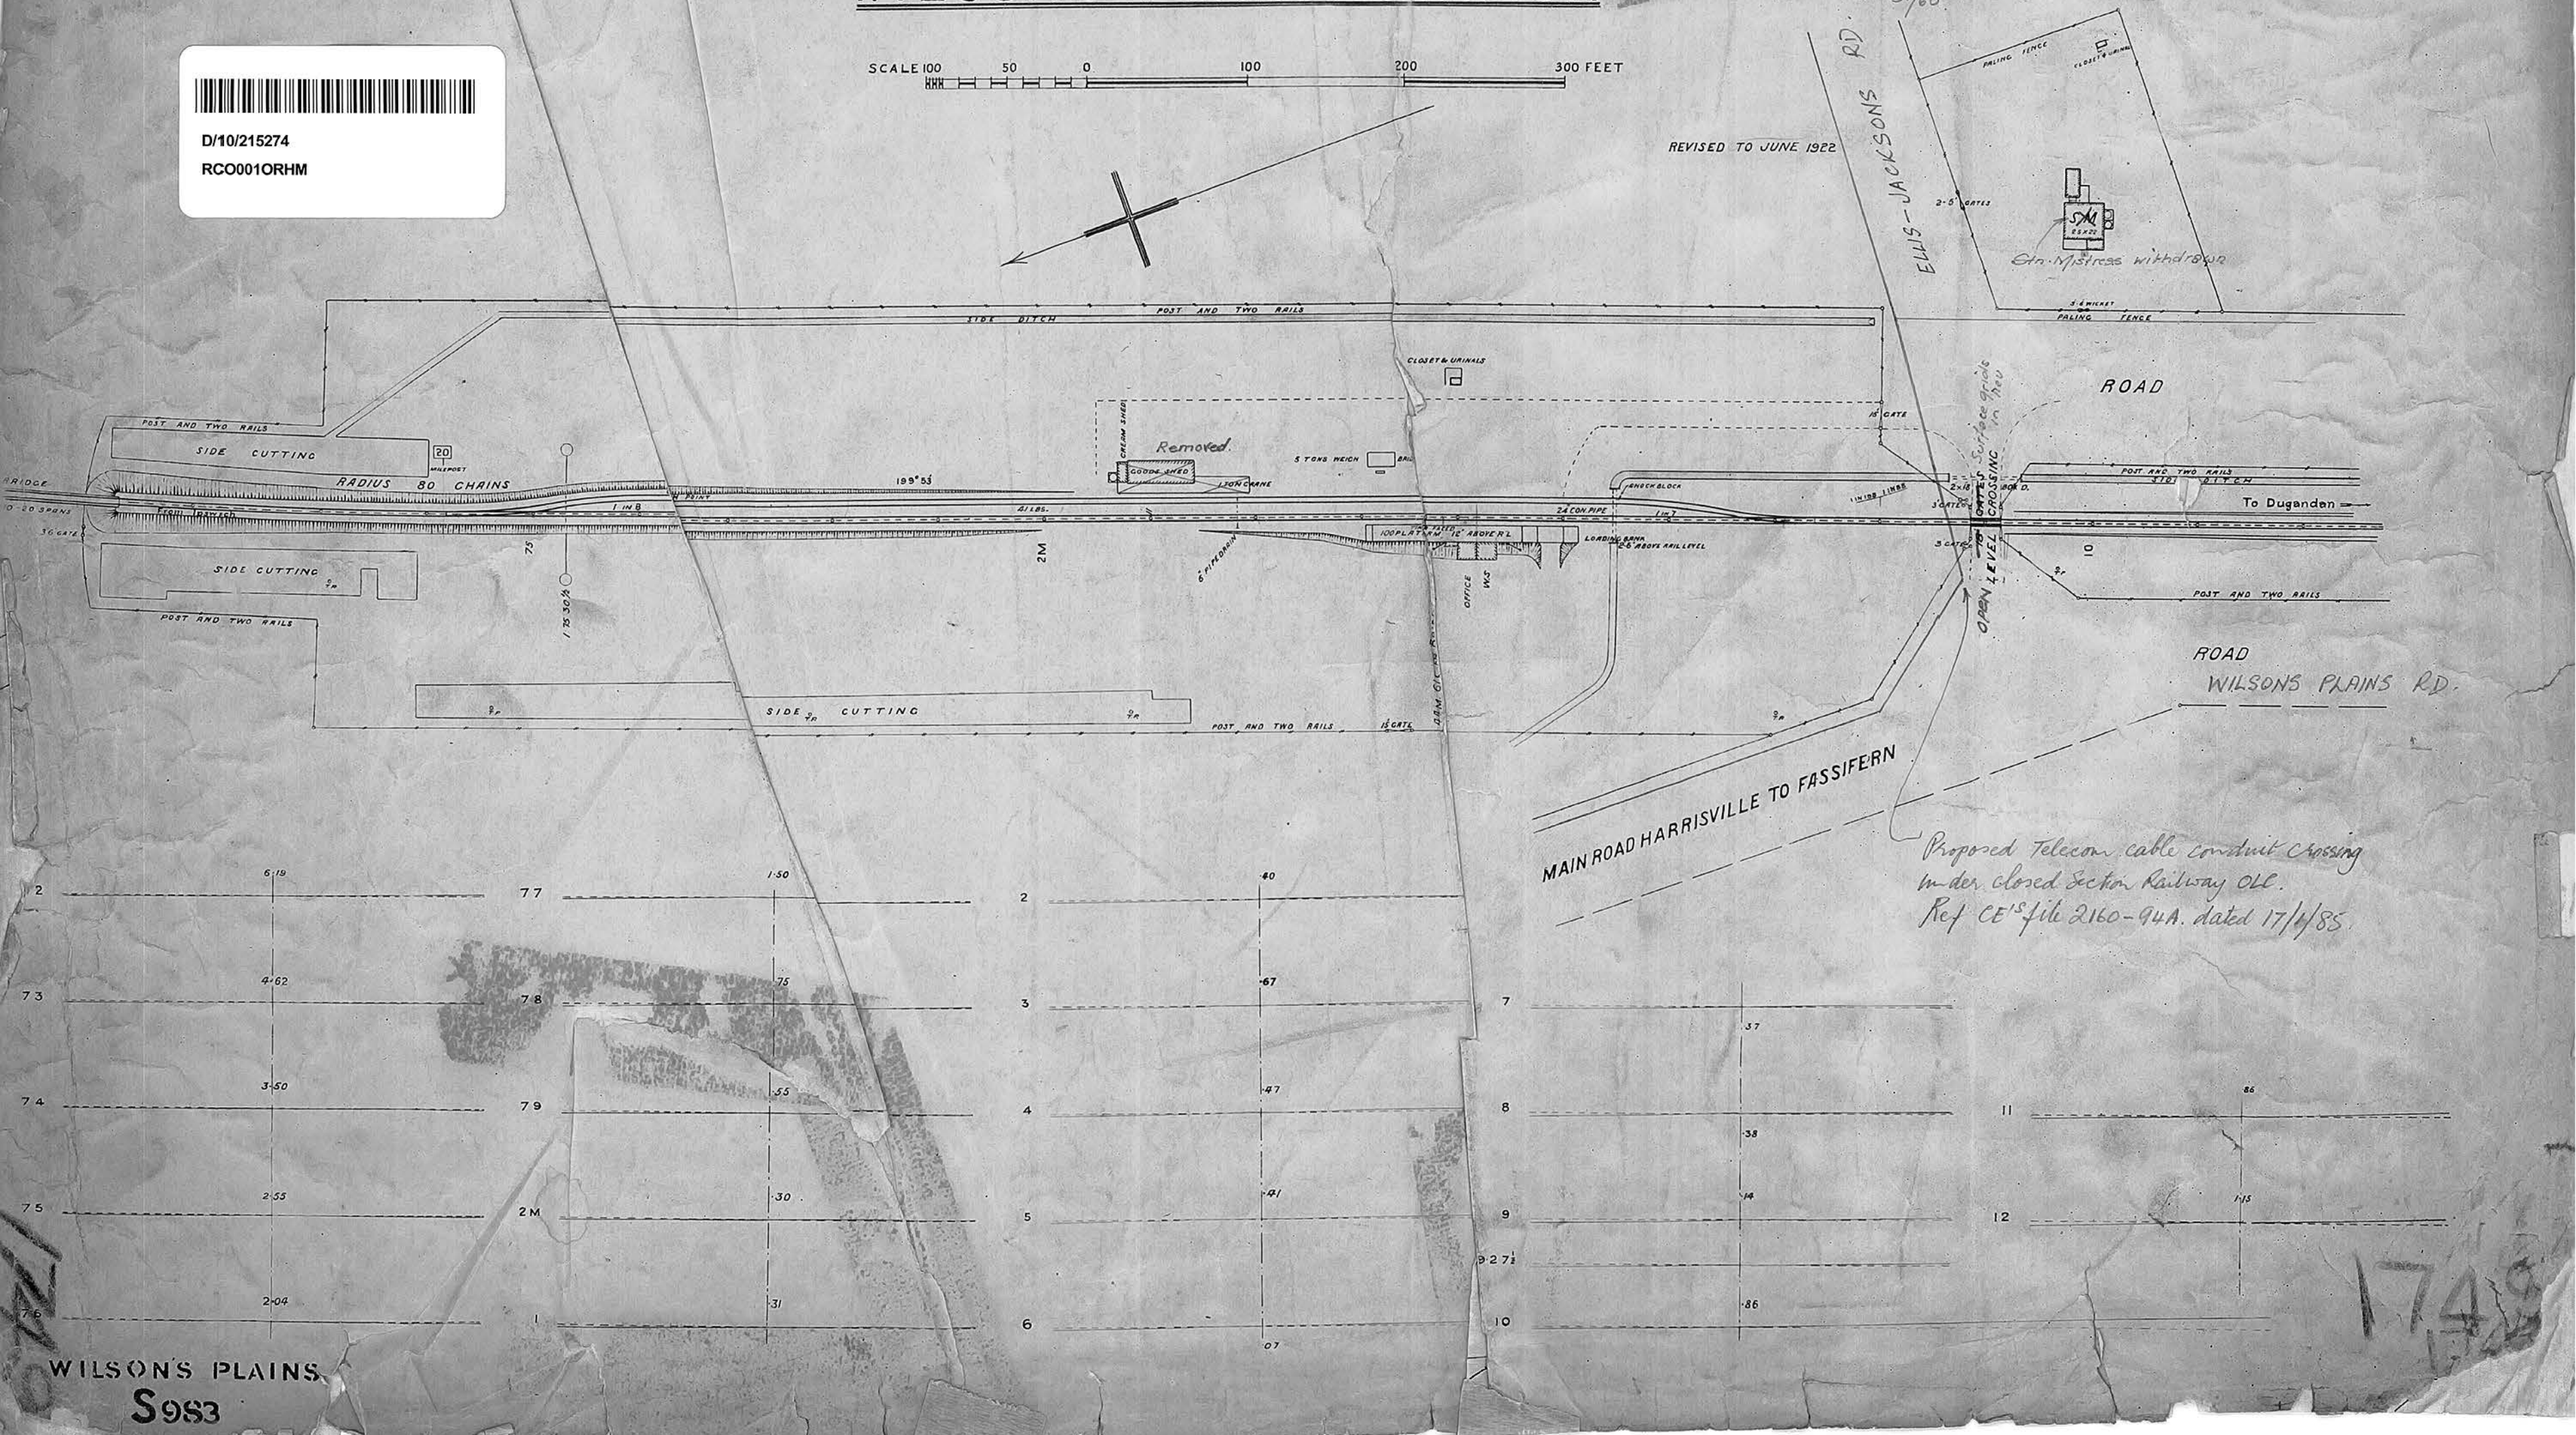

WILSON'S PLAINS
S983

1743